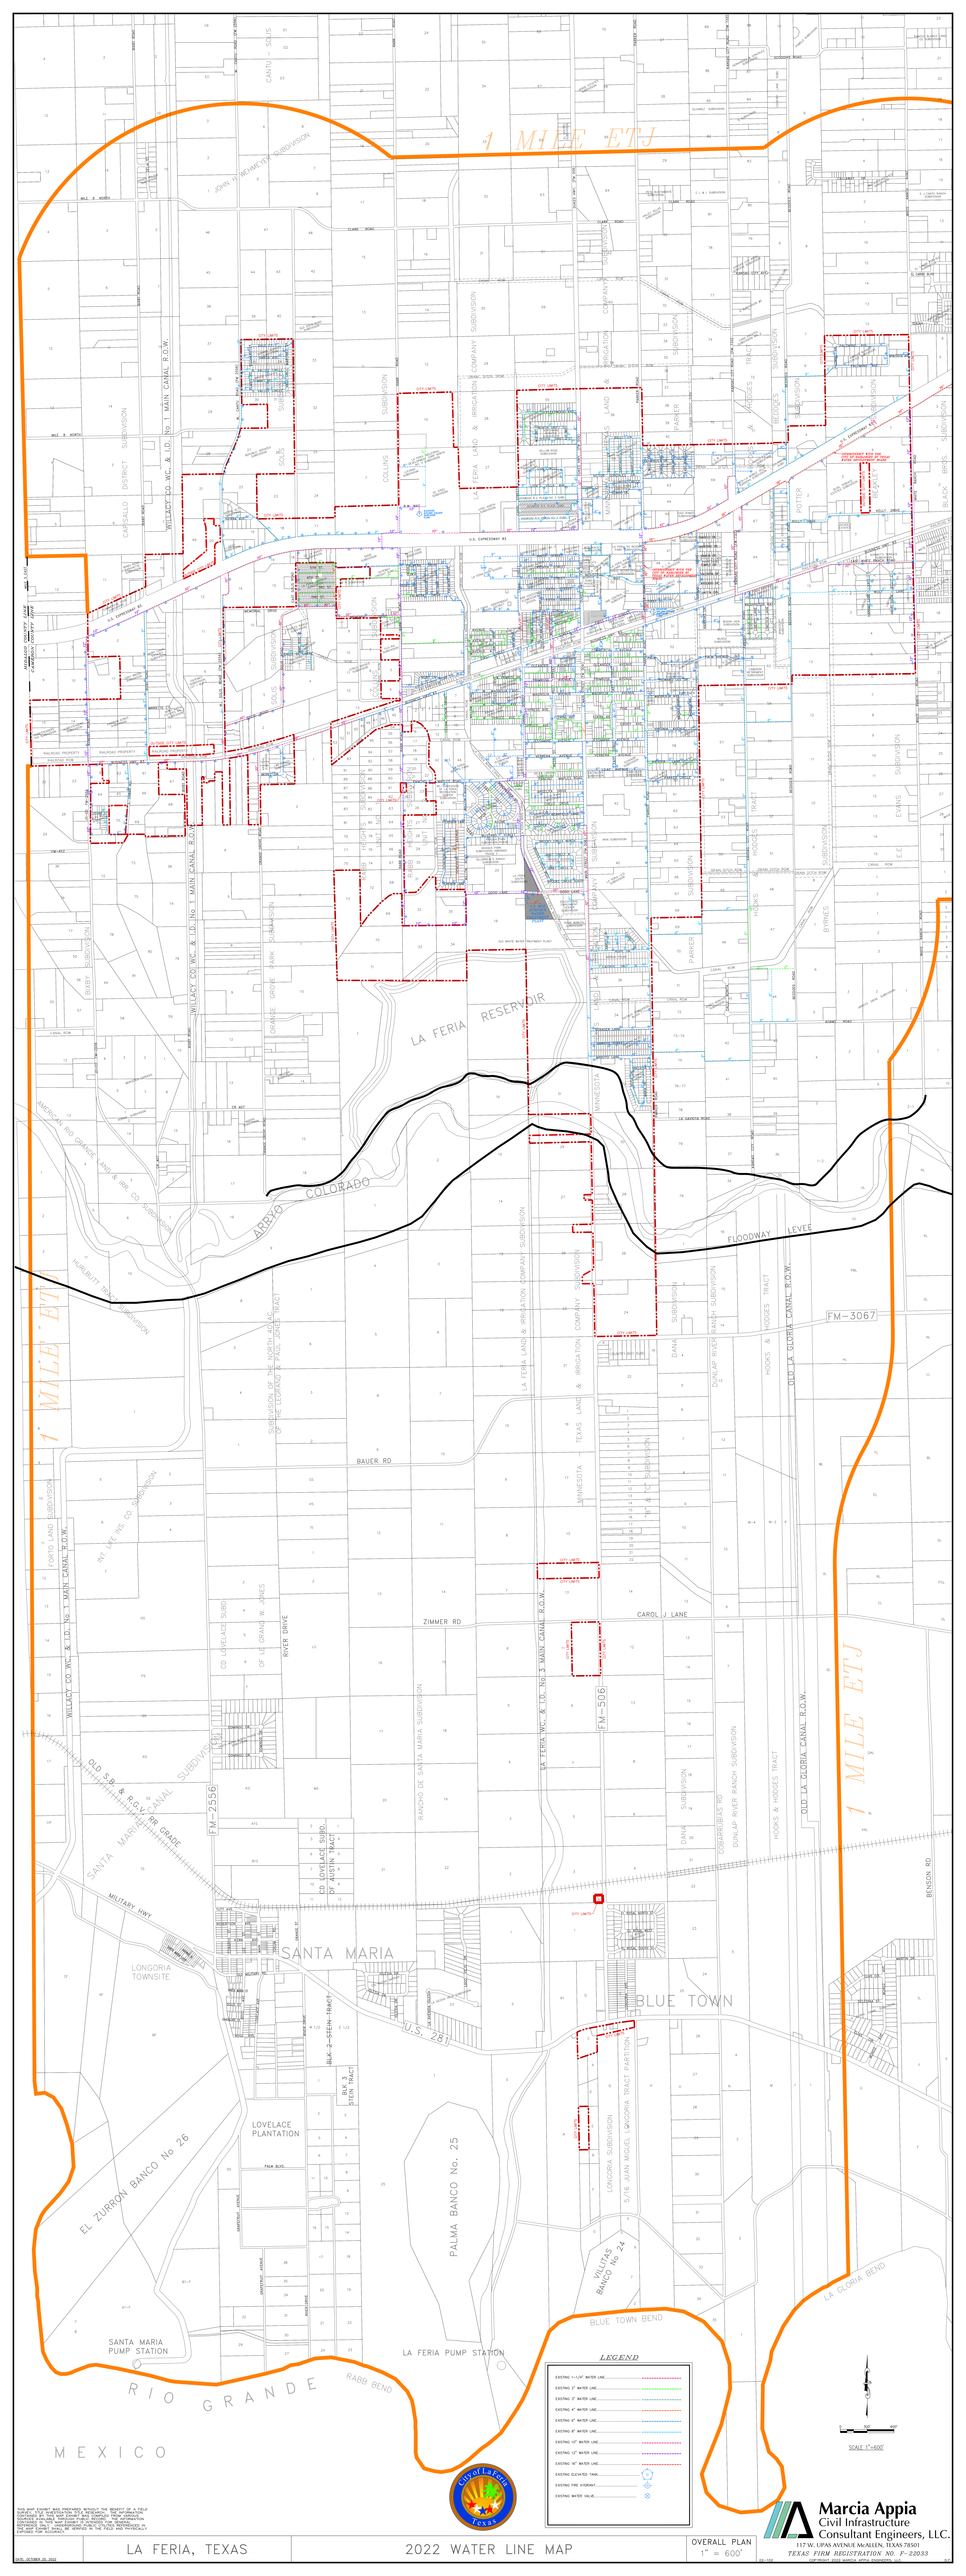

THIS MAP EXHIBIT WAS PREPARED WITHOUT THE BENEFIT OF A FIELD SURVEY. THE INFORMATION ON THIS MAP EXHIBIT WAS COMPILED FROM SOURCES. ON THIS MAP EXHIBIT MAY DIFFER FROM VARIOUS SOURCES. THE INFORMATION ON THIS MAP EXHIBIT IS NOT INTENDED TO BE CONTRACTED IN THIS MAP EXHIBIT IS INTENDED FOR GENERAL INFORMATION PURPOSES ONLY. THE INFORMATION CONTAINED IN THIS MAP EXHIBIT DOES NOT REPRESENT IN THE FIELD AND PHYSICALLY.

DATE: OCTOBER 25, 2022

LA FERIA, TEXAS

2022 WATER LINE MAP

OVERALL PLAN

1" = 600'

Marcia Appia
Civil Infrastructure
Consultant Engineers, LLC.
117 W. UPAS AVENUE MCALLEN, TEXAS 78501
TEXAS FIRM REGISTRATION NO. F-23033

COPYRIGHT 2022 MARCIA APPIA ENGINEERING, LLC

2-2